

Dornoch, 28th May 1948. This is the plans.
referred to in warrant of the Dean of Guild
Court of this date and is signed by me of
even date therewith and as relative thereto.





W. Skinner
Town Clerk.

GILLESPIE KIDD & COIA
CHARTERED ARCHITECTS
19 WATERLOO STREET

F.R.I.B.A., A.M.T.P.I.

TEL. CENTRAL 2946

PROPOSED REINSTATEMENT and ALTERATIONS to SUTHERLAND ARMS HOTEL, DORNOCH
for H.R. BAXTER Esq SUTHERLAND ARMS HOTEL, DORNOCH

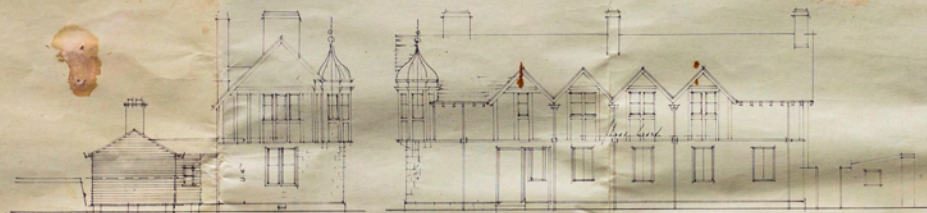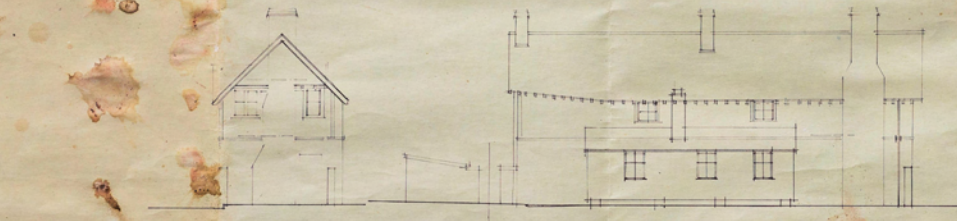


ANNEXE "B"

Scale of Feet



SIDE ELEVATION

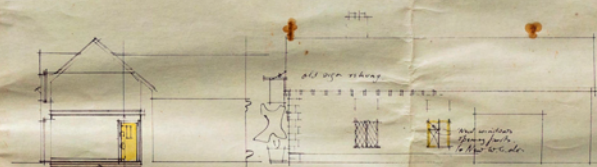

ELEVATION TO CHURCH ST.

PUBLIC BAR "C"

Scale of Feet




LOCATION PLAN.

Dornoch, 25th Dec 1908. This is the plan referred to in warrant of the Dean of Gorch House of this date and as signed by me of even date Sheriff and as relative thereto.

W. Skene
Solicitor



PROPOSED REINSTATEMENT and ALTERATIONS to SUTHERLAND ARMS HOTEL, DORNOCH
for H.R.BAXTER Esq. SUTHERLAND ARMS HOTEL, DORNOCH

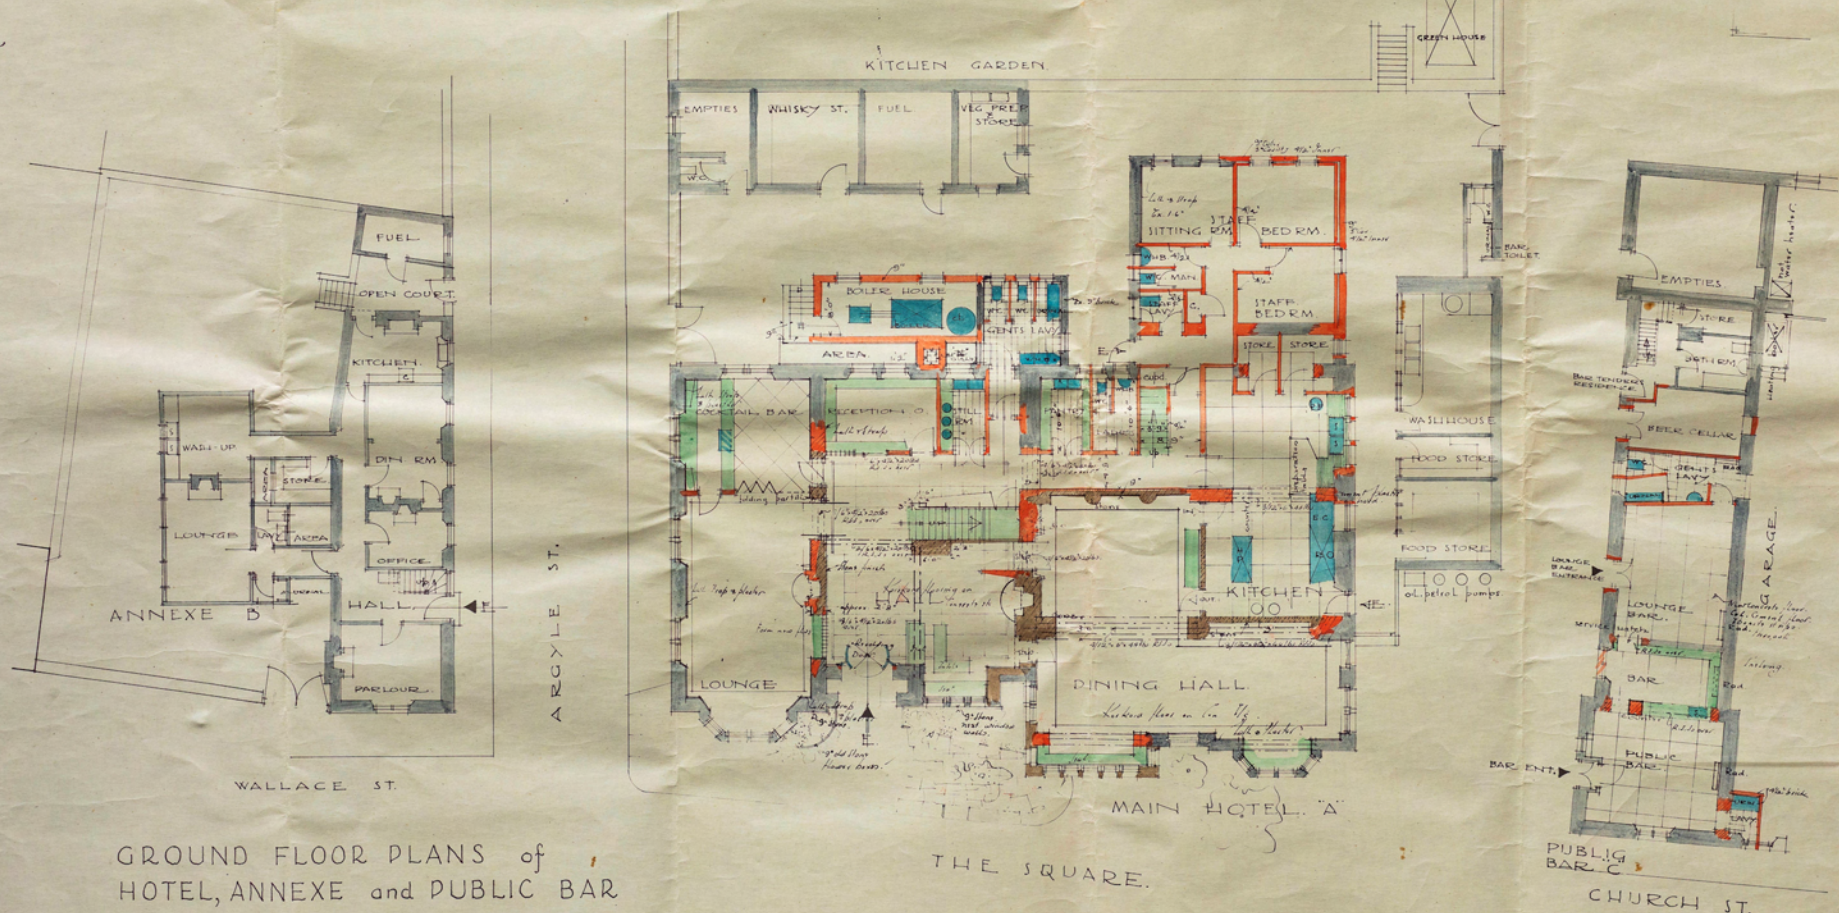


GROUND FLOOR PLANS of
HOTEL, ANNEXE and PUBLIC BAR

Scale of 1" = 10' 0"

GILLESPIE KIDD & COIA
CHARTERED ARCHITECTS
19 WATERLOO STREET
GLASGOW C.2. TEL. CENTRAL 2946



PROPOSED REINSTATEMENT and ALTERATIONS to SUTHERLAND ARMS HOTEL, DORNOCH
for H.R. BAXTER Esq. SUTHERLAND ARMS HOTEL, DORNOCH

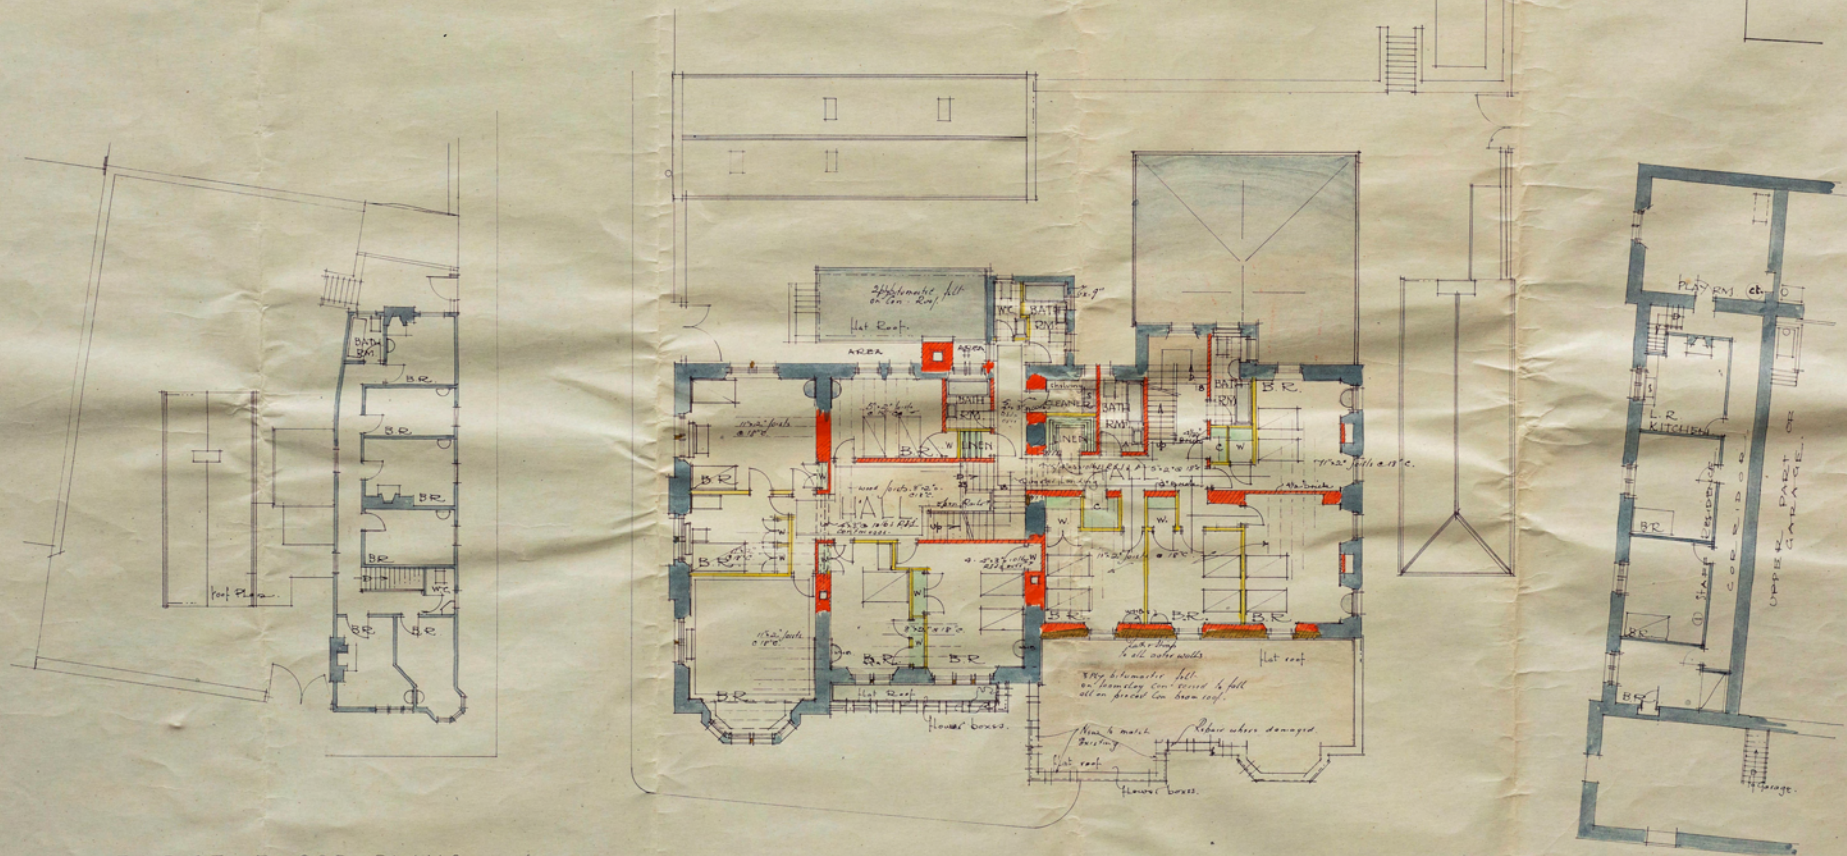


FIRST FLOOR PLANS of
HOTEL, ANNEXE and PUBLIC BAR

Scale of 1" = 10' Feet

GILLESPIE KIDD & COIA FRISA, AMTD
CHARTERED ARCHITECTS
19 WATERLOO STREET
GLASGOW C.2 TEL. CENTRAL 2946



PROPOSED REINSTATEMENT and ALTERATIONS to SUTHERLAND ARMS HOTEL, DORNOCH
for H.R. BAXTER Esq. SUTHERLAND ARMS HOTEL, DORNOCH

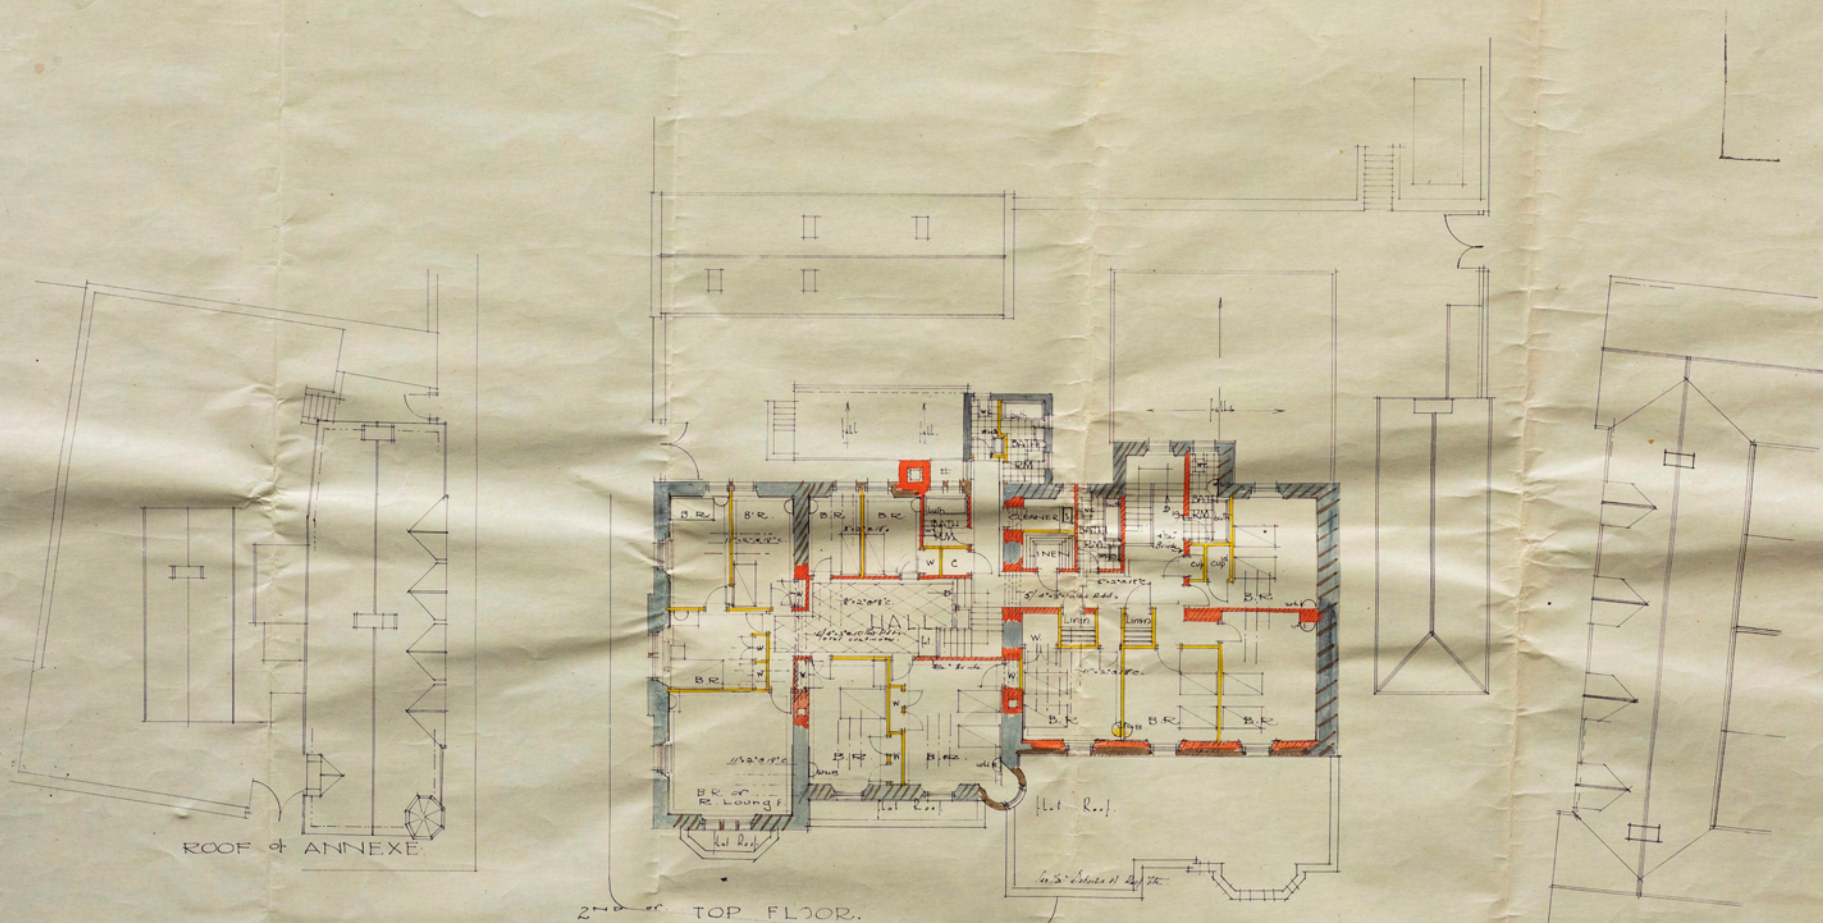

SECOND FLOOR PLANS of
HOTEL, ANNEXE and PUBLIC BAR

Scale of 1/4" = 1'-0"


GILLESPIE KIDD & COIA
CHARTERED ARCHITECTS
19 WATERLOO STREET
GLASGOW, C.2. TEL. CENTRAL 2940




PROPOSED REINSTATEMENT and ALTERATIONS to SUTHERLAND ARMS HOTEL, DORNOCH.
for H.R. BAXTER Esq SUTHERLAND ARMS HOTEL, DORNOCH.



ELEVATION TO SQUARE.

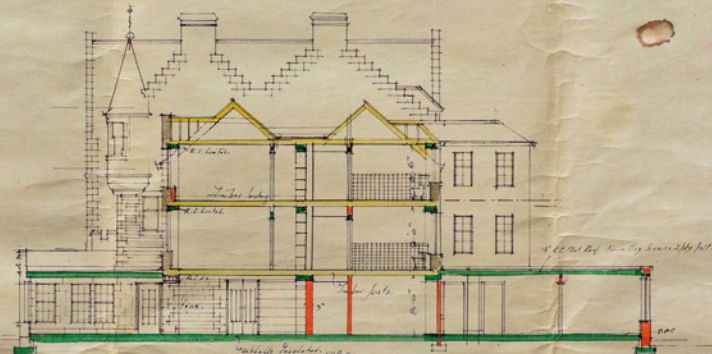


SECTION A.A.

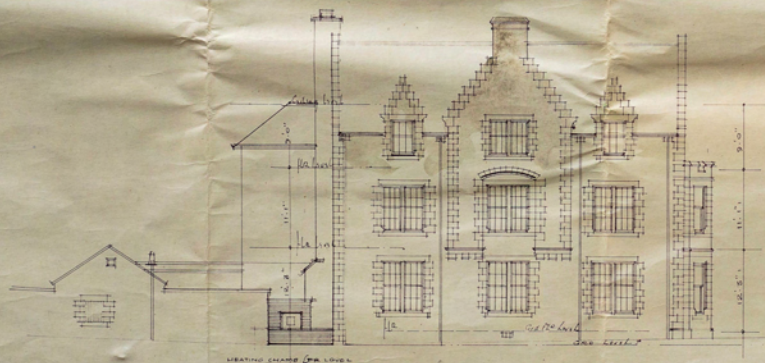

ELEVATION TO ARGYLE ST.




BACK ELEVATION.

 


GILLESPIE KIDD and CO. FRISA, AMPL.
QUARTERED ARCHITECTS.
19 WATERLOO ST.
GLASGOW, C.2 TEL. GEN. 2946.



PROPOSED REINSTATEMENT and ALTERATIONS to SUTHERLAND ARMS HOTEL, DORNOCH
for H.R. BAXTER Esq. SUTHERLAND ARMS HOTEL, DORNOCH

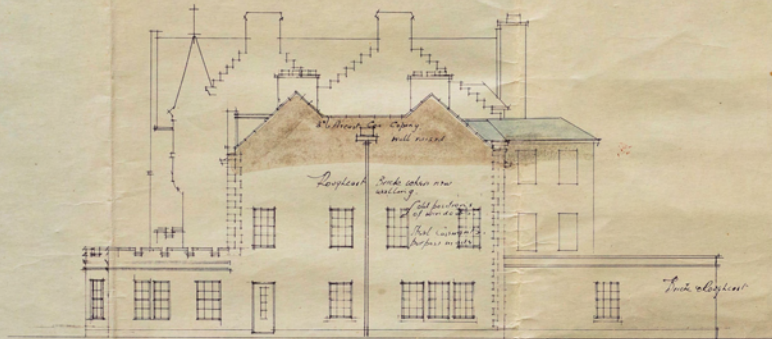

END ELEVATION next GARAGE.

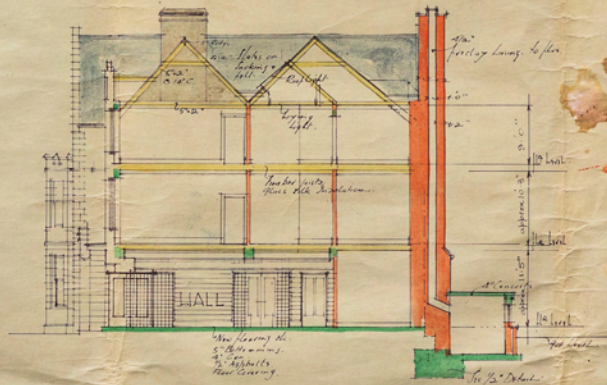

SECTION B.B.



SUTHERLAND ARMS HOTEL - DORNOCH

PROPOSED ALTERATIONS ETC TO PUBLIC BAR

